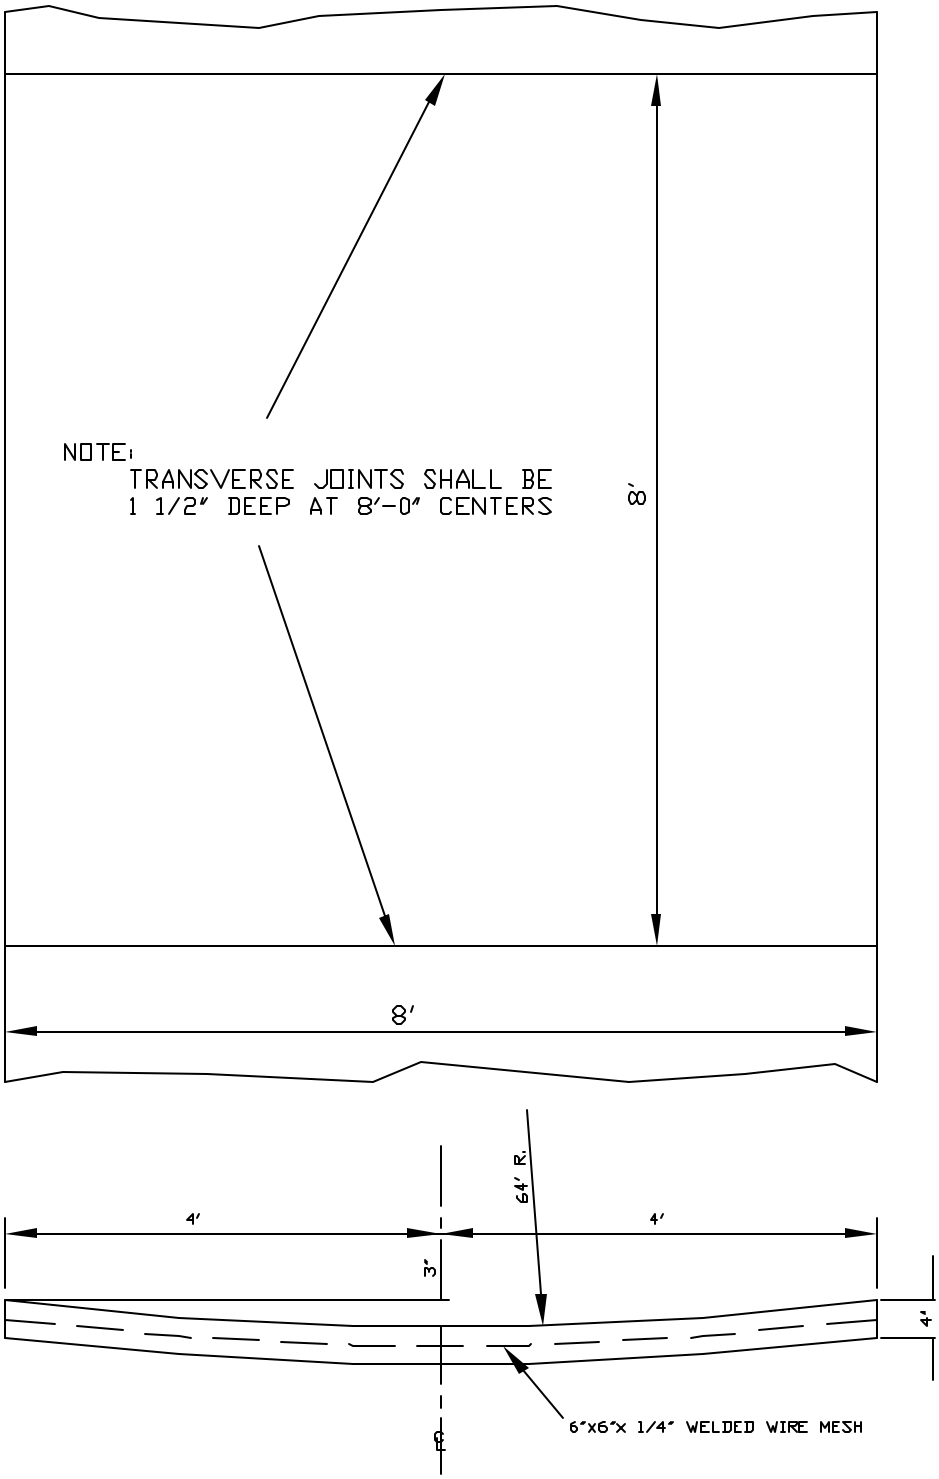

CITY OF GRAND ISLAND
PUBLIC WORKS DEPARTMENT

DATE: FEB. 1976
DRAWN BY L.D.C.
APPVD. BY

CONCRETE APRON DETAIL

PLAN
145