NOTE:

SEE STANDARD PLAN NO. 130
FOR DETAIL OF MANHOLE.
SEE STANDARD PLAN NO.130-A
FOR DETAIL OF RING & COVER &
PLAN VIEW.

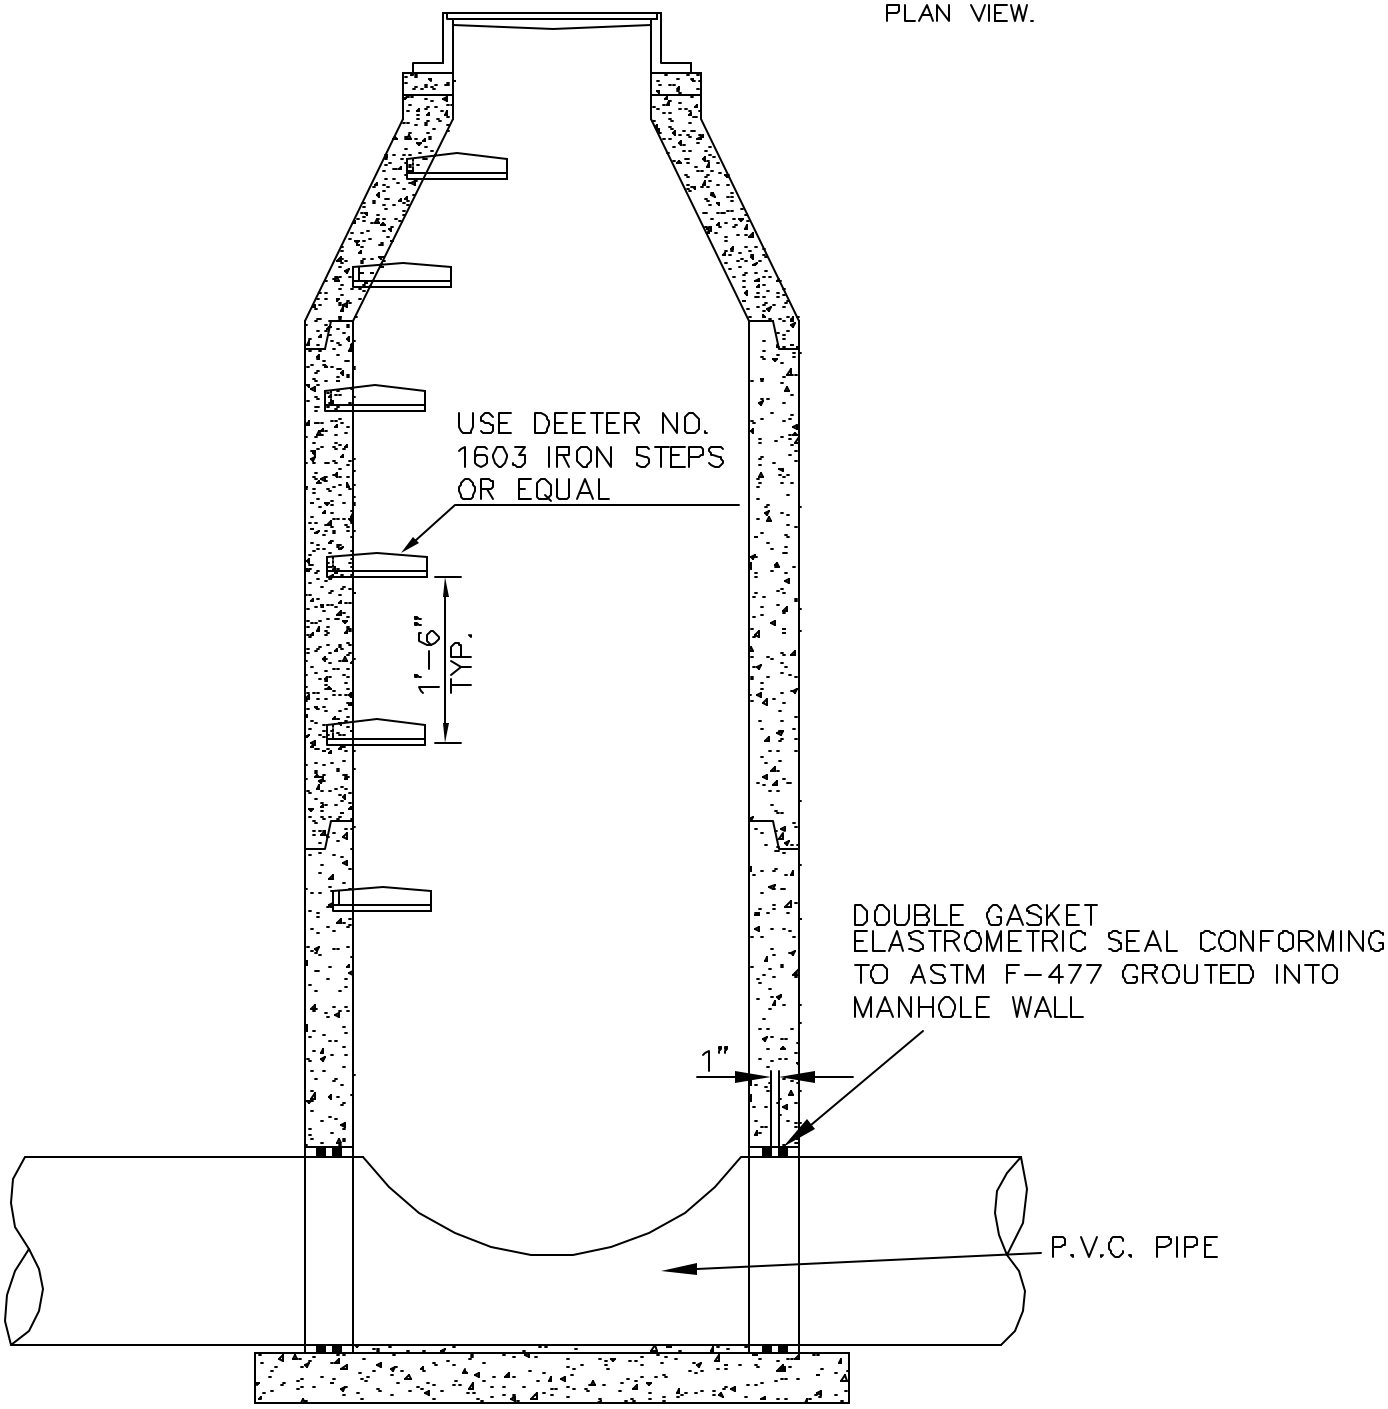

CITY OF GRAND ISLAND PUBLIC WORKS DEPARTMENT	DATE: 10/14/85 DRAWN BY: K.J.H. APPVD. BY:	P.V.C. PIPE-MANHOLE CONNECTION	PLAN 130-B