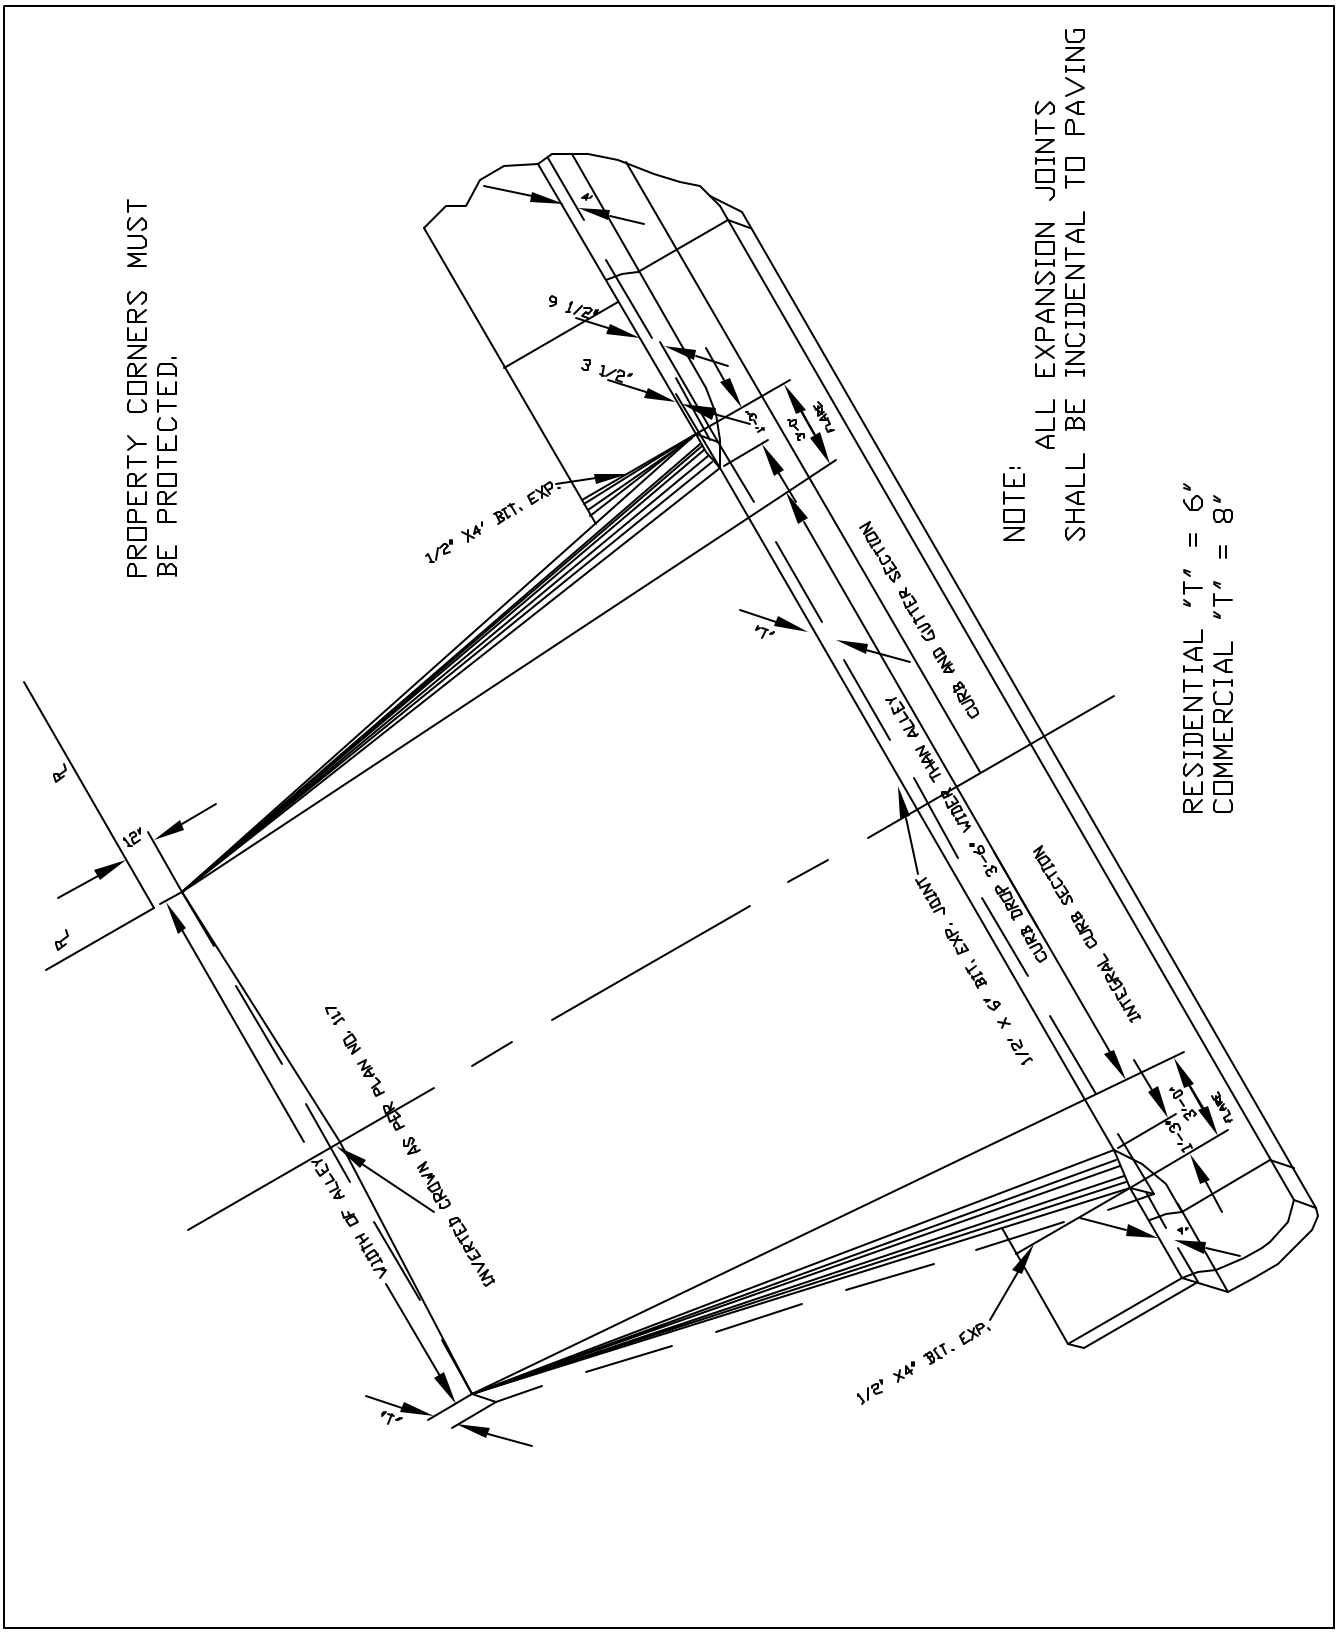

CITY OF GRAND ISLAND PUBLIC WORKS DEPARTMENT	DATE: DEC. 1966 DRAWN BY K.G.N. APPVD. BY	STANDARD ALLEY RETURN	PLAN 119