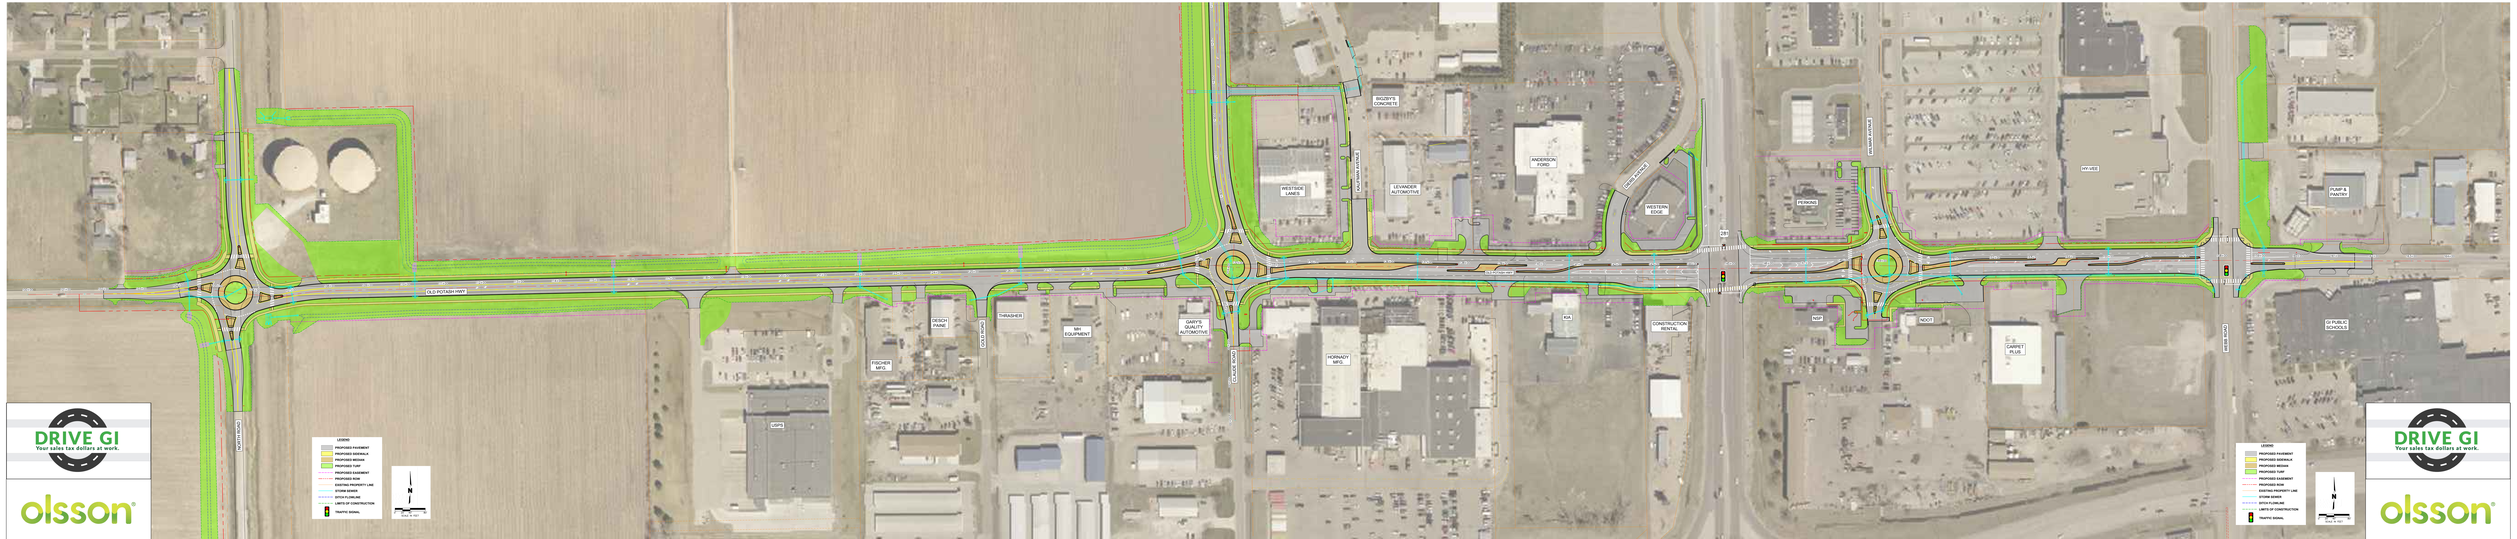
OLD POTASH HWY
NORTH RD
USPS
FISCHER MFG.
DESIGN FRAME
THEASHED
COLE RD
MH EQUIPMENT
GARY'S QUALITY AUTOMOTIVE
CLAUSE ROAD
HORNADY MFG.
WESTSIDE LANES
BIGGY'S CONCRETE
COLE MARKETPLACE
LEVANDER AUTOMOTIVE
ANDERSON FORD
CONSTRUCTION RENTAL
WESTERN EDGE
281
HENNING
NDOT
NDOT
COLUMBIA AVENUE
HY-VEE
CARPET PLUS
PUMP & PANTRY
GI PUBLIC SCHOOLS
WEST RD
LEGEND
PROPOSED PAVEMENT
PROPOSED SIDEWALK
PROPOSED MEDIAN
PROPOSED TURF
PROPOSED EASEMENT
PROPOSED SIGN
EXISTING PROPERTY LINE
STORM SEWER
DITCH FLOWLINE
LIMITS OF CONSTRUCTION
TRAFFIC SIGNAL
N
0 50 100 200 300 400
DRIVE GI
Your sales tax dollars at work.
olsson